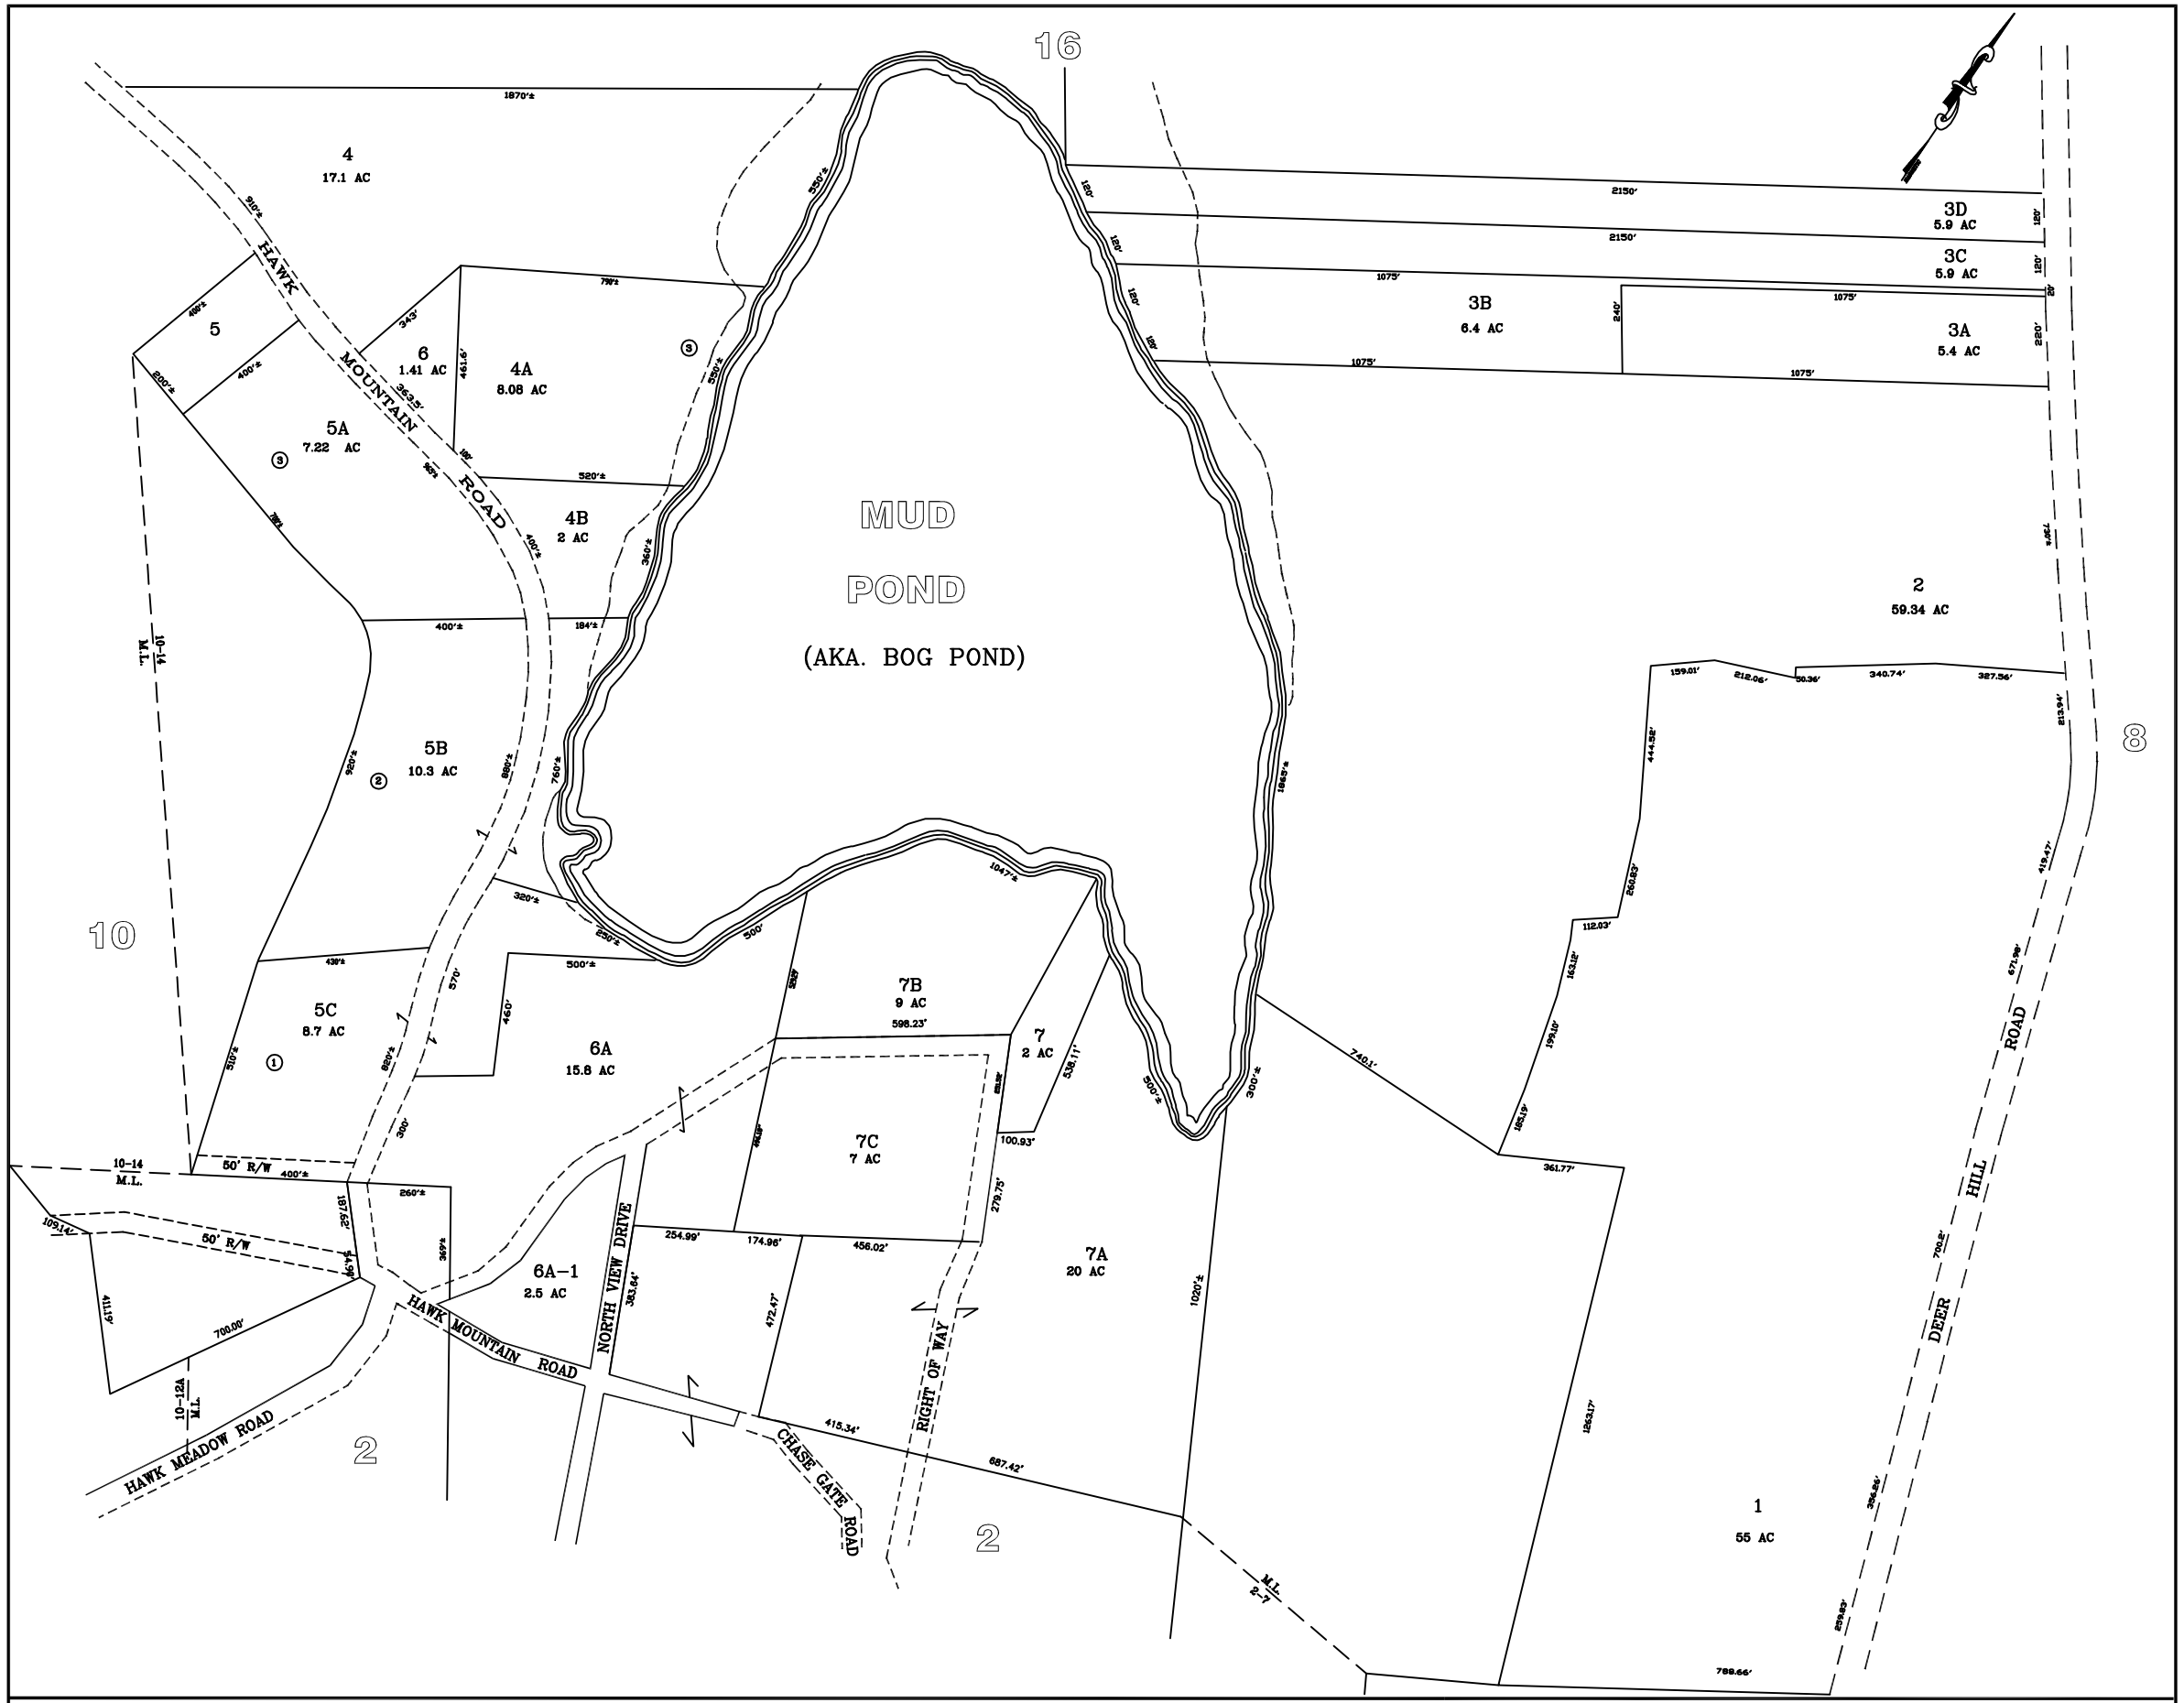

F:\Land Projects 3\111005\dwg\W09.dwg 4/14/2011 10:08:35 AM EDT

PREPARED BY PHOTOGRAMMETRIC METHODS BY

JOHN E O'DONNELL & ASSOCIATES
AUBURN, MAINE

1974

LEGEND

ADJACENT SHEET NO.	12
COMMON OWNERSHIP	OR
DEVELOPMENT LOT NO.	2
SCALED DIMENSION	

PROPERTY MAP

WATERFORD

MAINE

UPDATED TO APRIL 1, ____

BY:
MAINE SURVEY
CONSULTANTS, INC.
FOR ASSESSMENT PURPOSES ONLY
NOT FOR PROPERTY CONVEYANCES

SCALE IN FEET
0 200 400