F:\Land Projects 3\11005\dwg\W12.dwg 4/14/2011 10:26:12 AM EDT

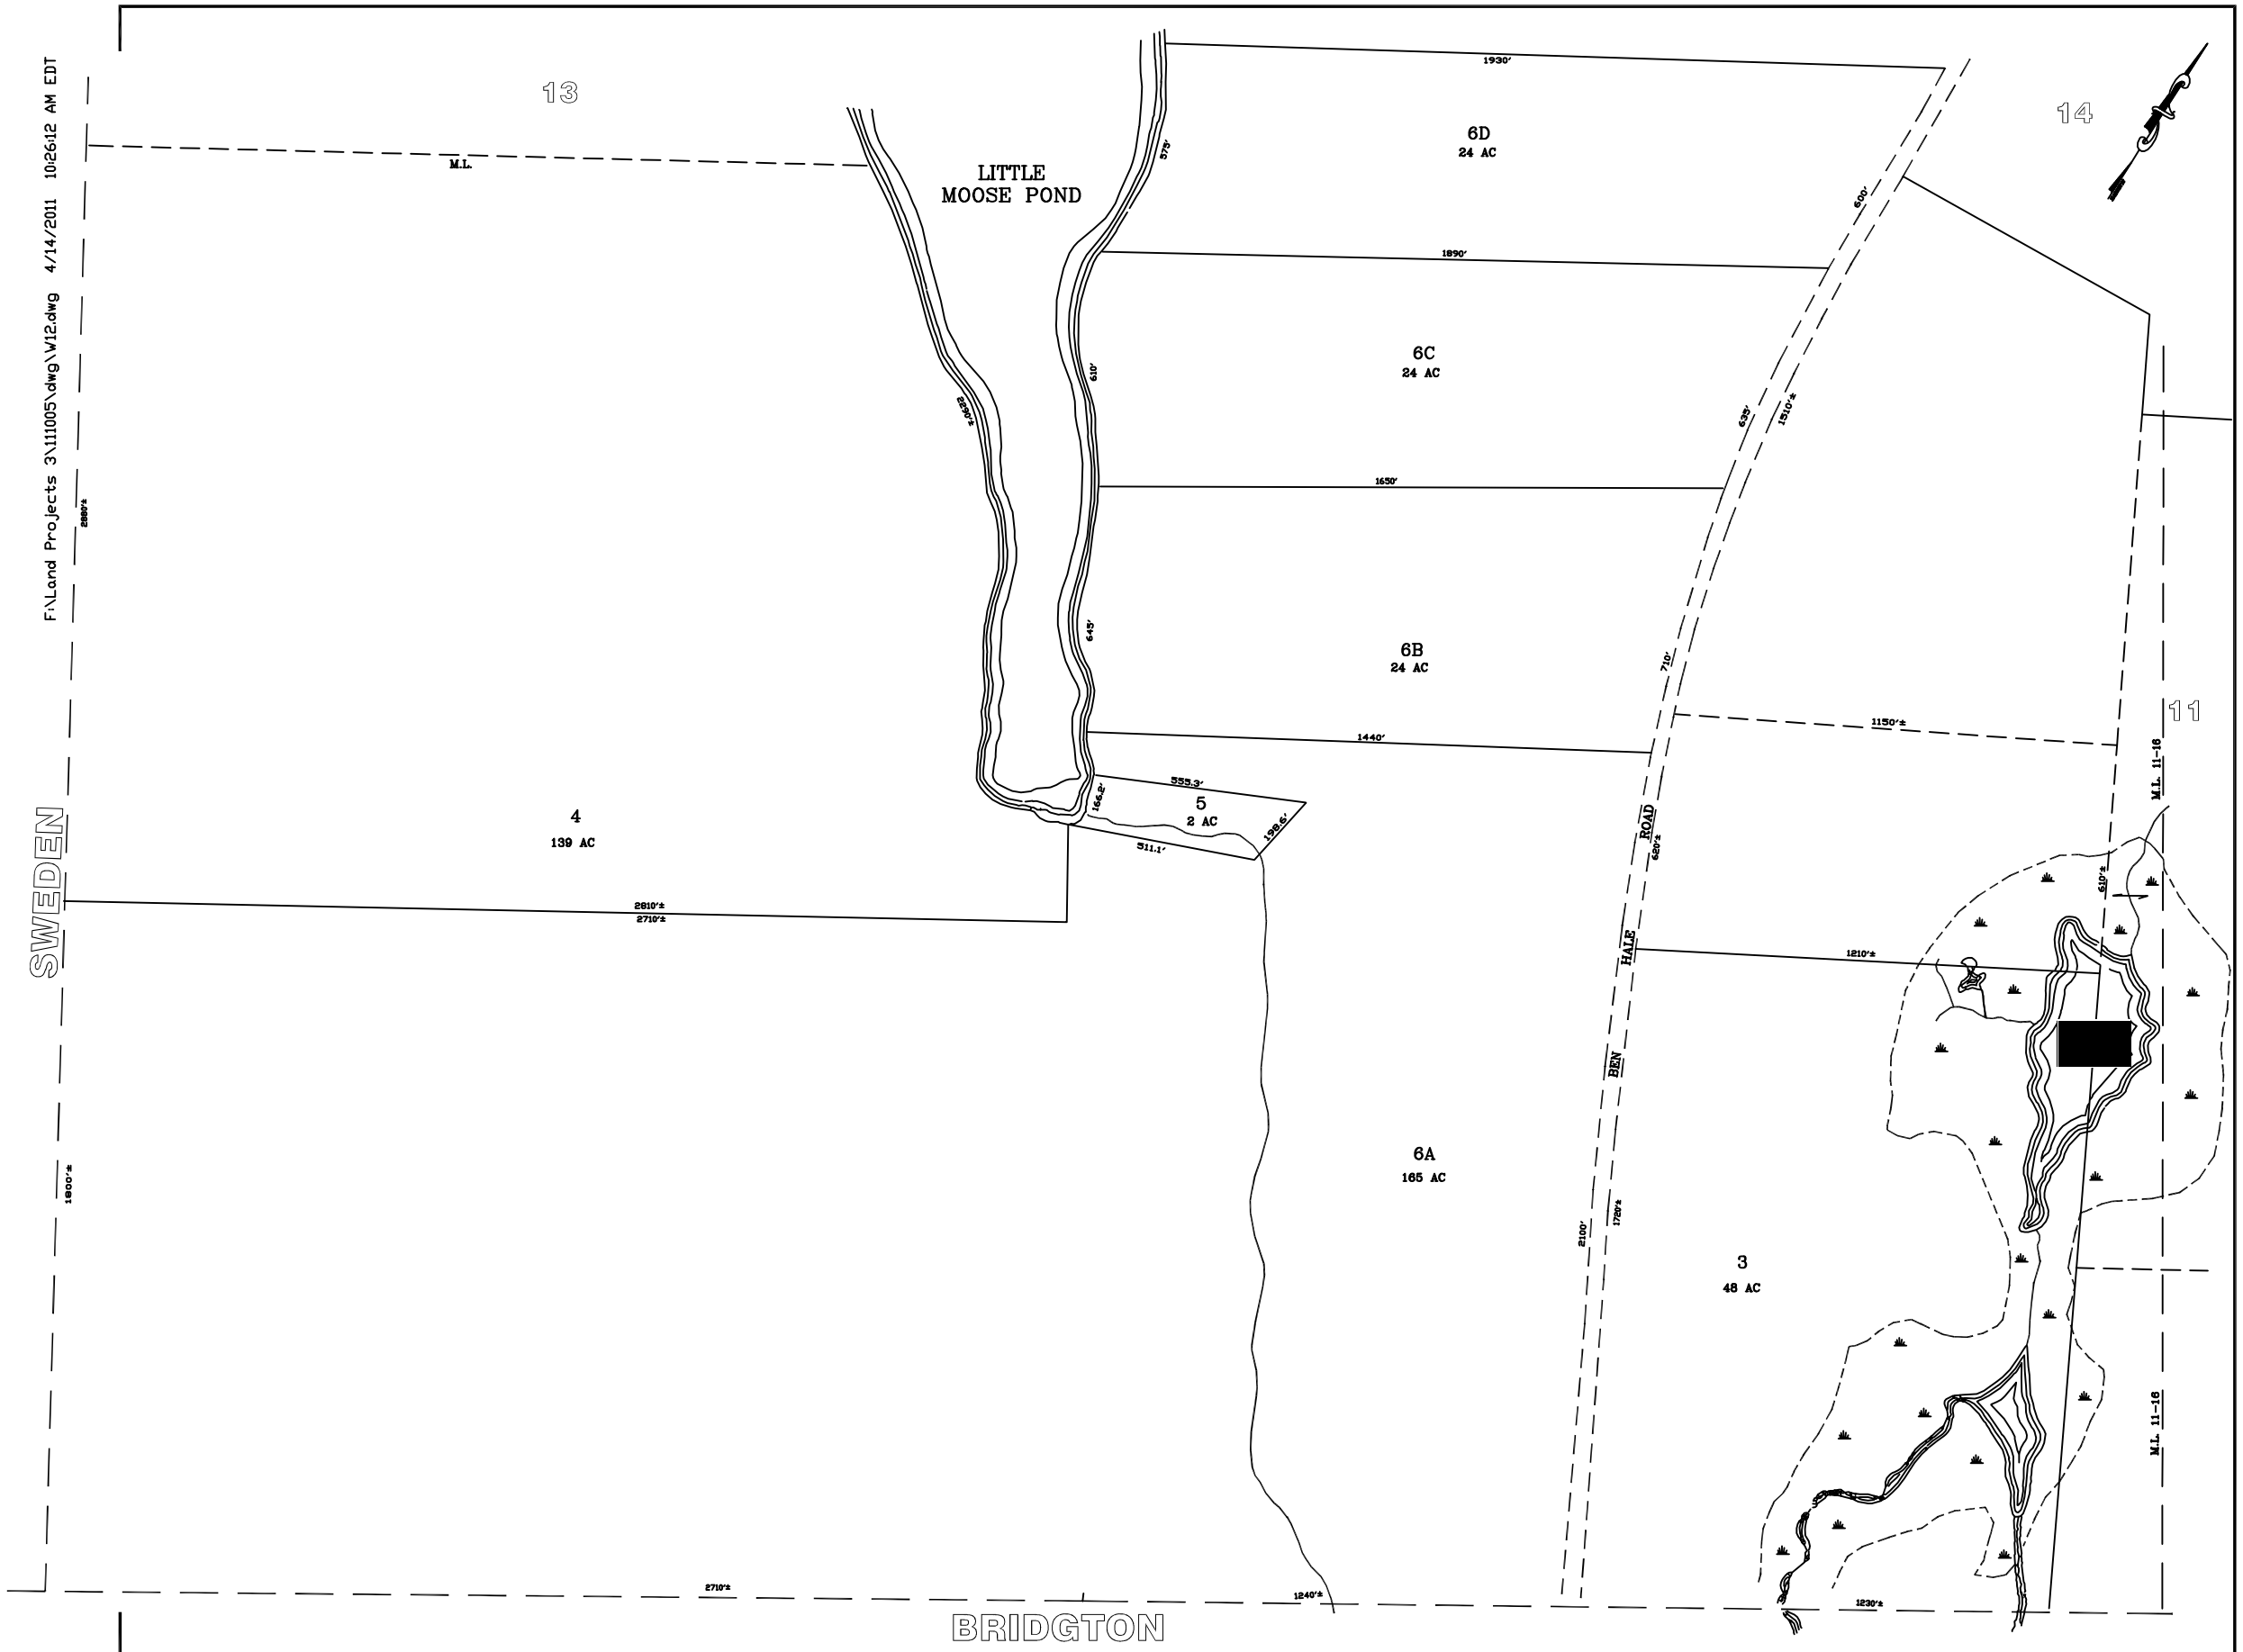

PREPARED BY PHOTOGRAMMETRIC METHODS BY

JOHN E O'DONNELL & ASSOCIATES
AUBURN, MAINE

1974

LEGEND

ADJACENT SHEET NO.	12
COMMON OWNERSHIP	OR
DEVELOPMENT LOT NO.	2
SCALED DIMENSION	±

PROPERTY MAP

WATERFORD

MAINE

UPDATED TO APRIL 1, ____

BY:
MAINE SURVEY
CONSULTANTS, INC.
FOR ASSESSMENT PURPOSES ONLY
NOT FOR PROPERTY CONVEYANCES

SCALE IN FEET
0 200 400