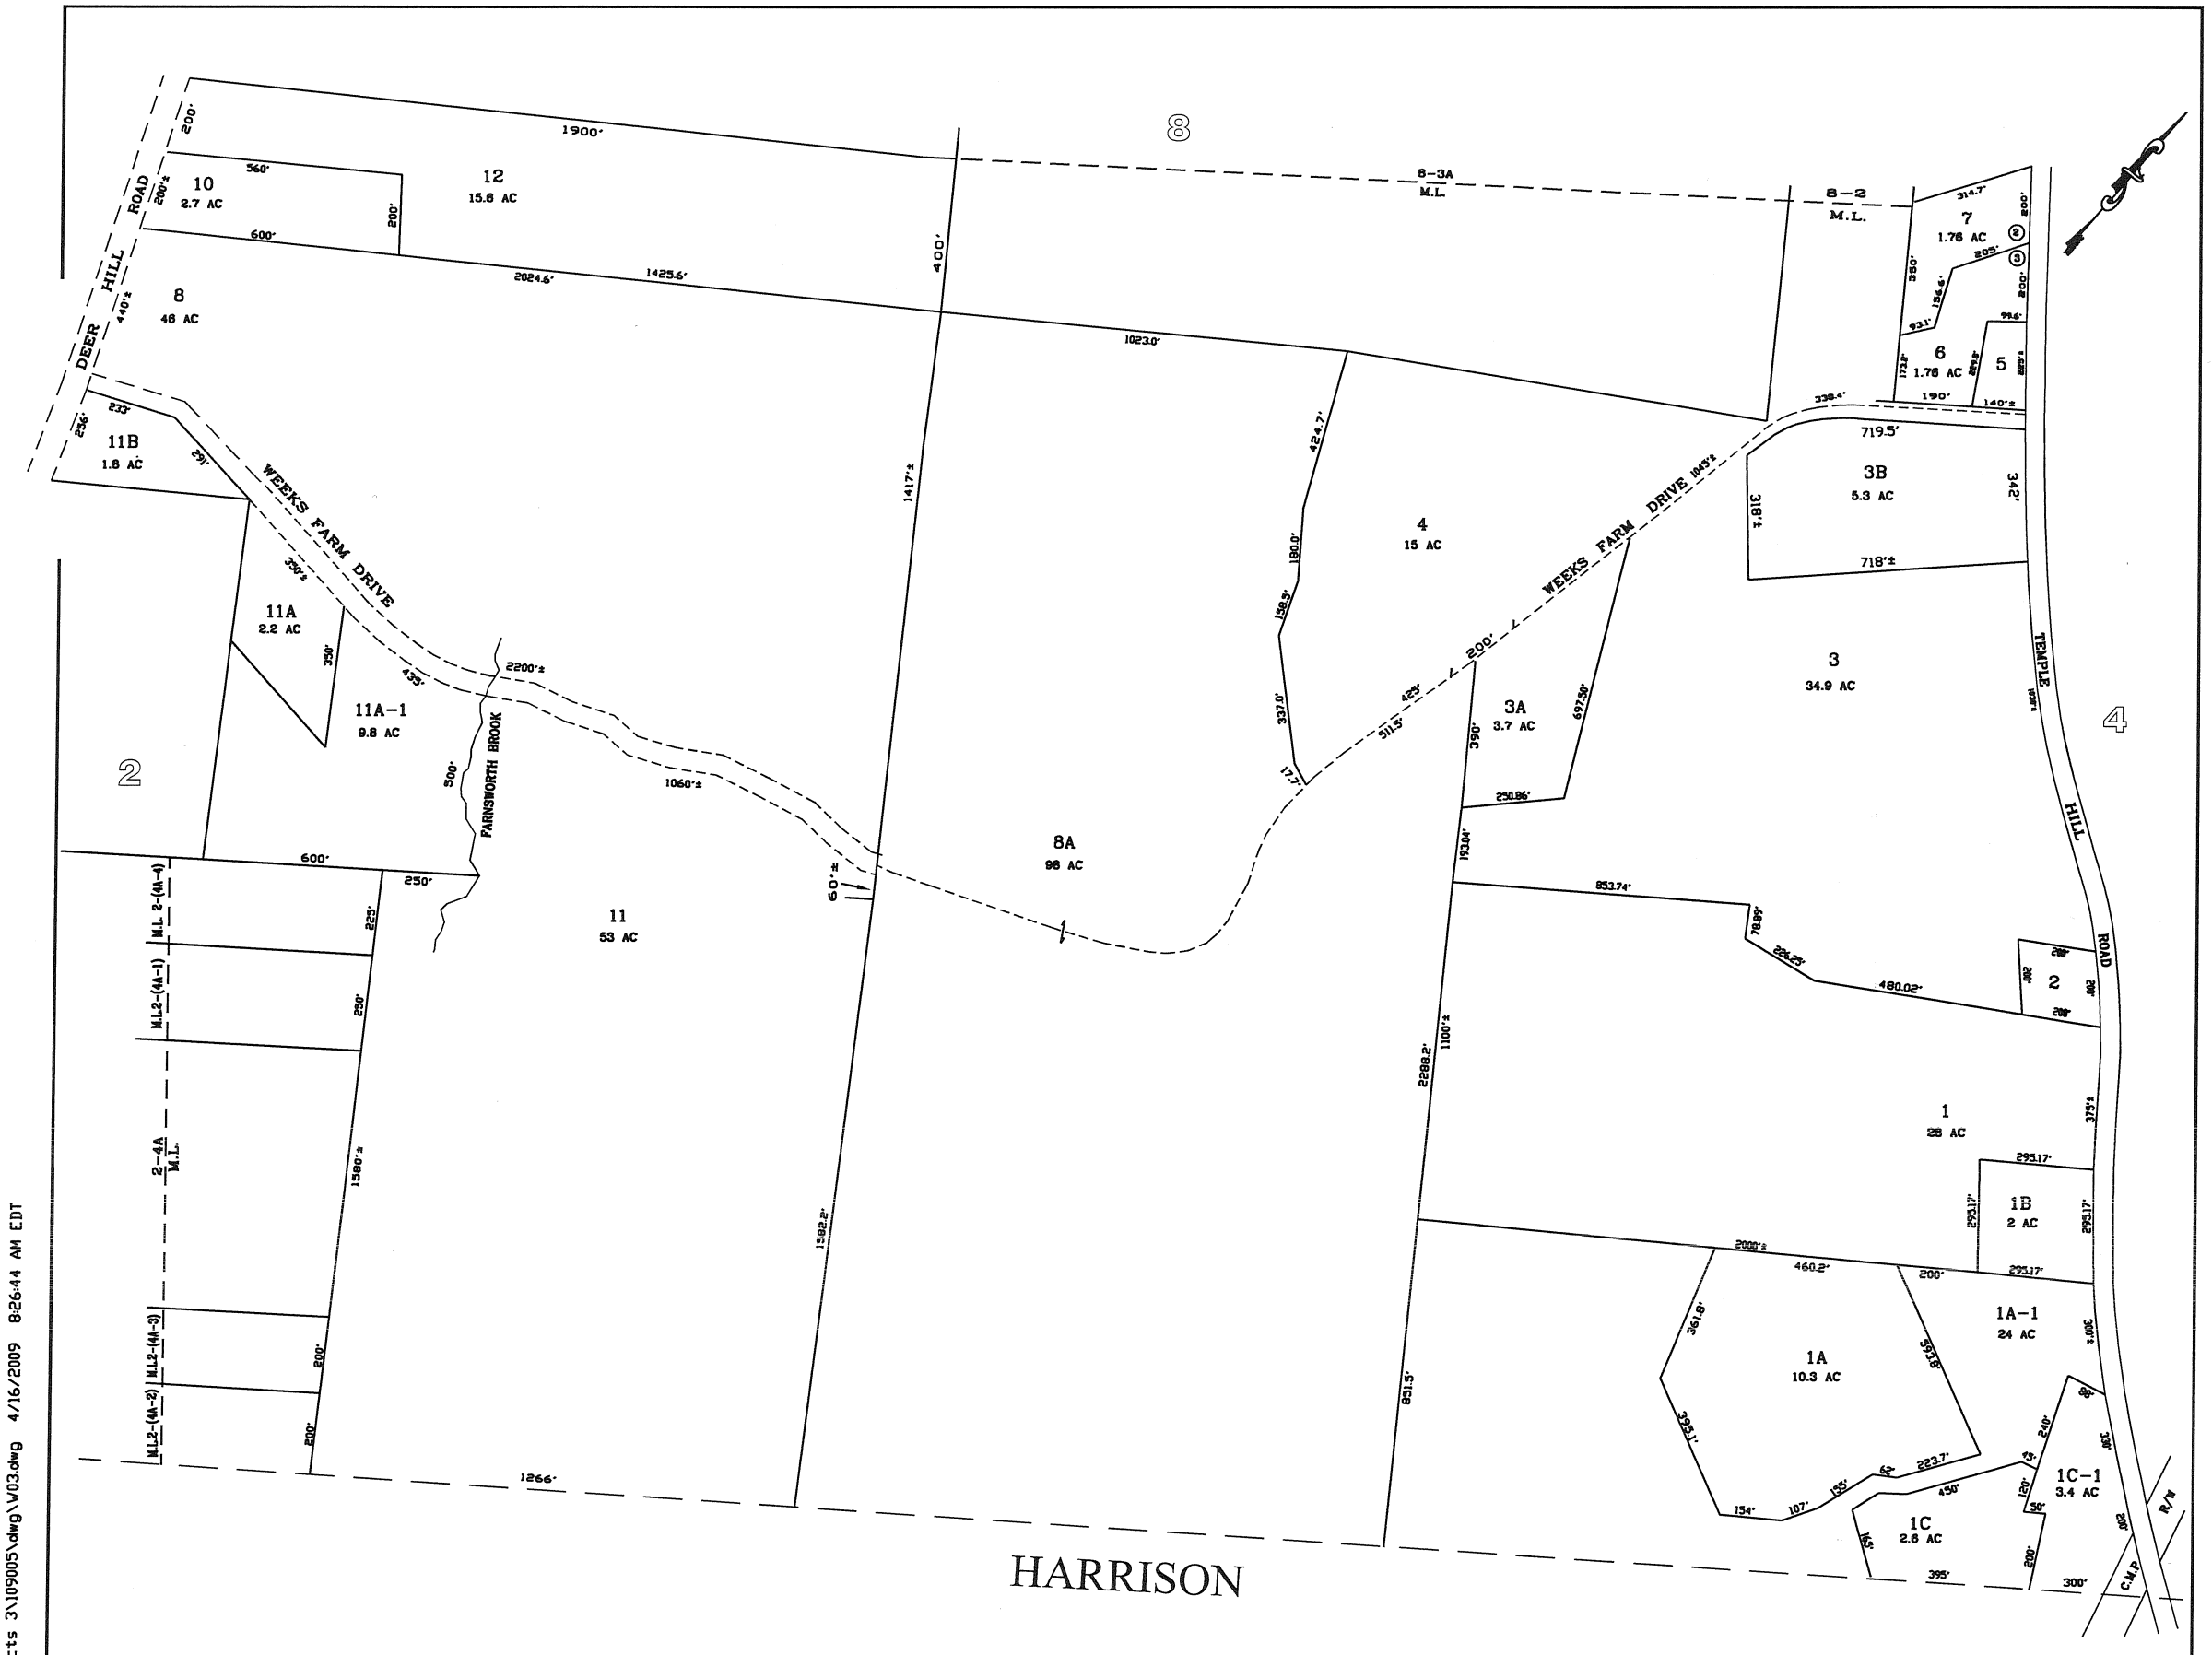

PREPARED BY PHOTOGRAMMETRIC METHODS BY

JOHN E O'DONNELL & ASSOCIATES
AUBURN, MAINE

1974

LEGEND

ADJACENT SHEET NO.	12
COMMON OWNERSHIP	OR
DEVELOPMENT LOT NO.	2
SCALED DIMENSION	±

PROPERTY MAP

WATERFORD

MAINE

FOR ASSESSMENT PURPOSES ONLY
NOT FOR PROPERTY CONVEYANCES

UPDATED TO APRIL 1, ___

BY:
MAINE SURVEY
CONSULTANTS, INC.

SCALE IN FEET
0 200 400

3

F:\Land Projects 3\109005\dwg\W03.dwg 4/16/2009 8:26:44 AM EDT